TOWN OF FRONT ROYAL
CONCRETE PAD FOUNDATION
PAD–MOUNTED TRANSFORMER
75 TO 500 KVA, THREE–PHASE
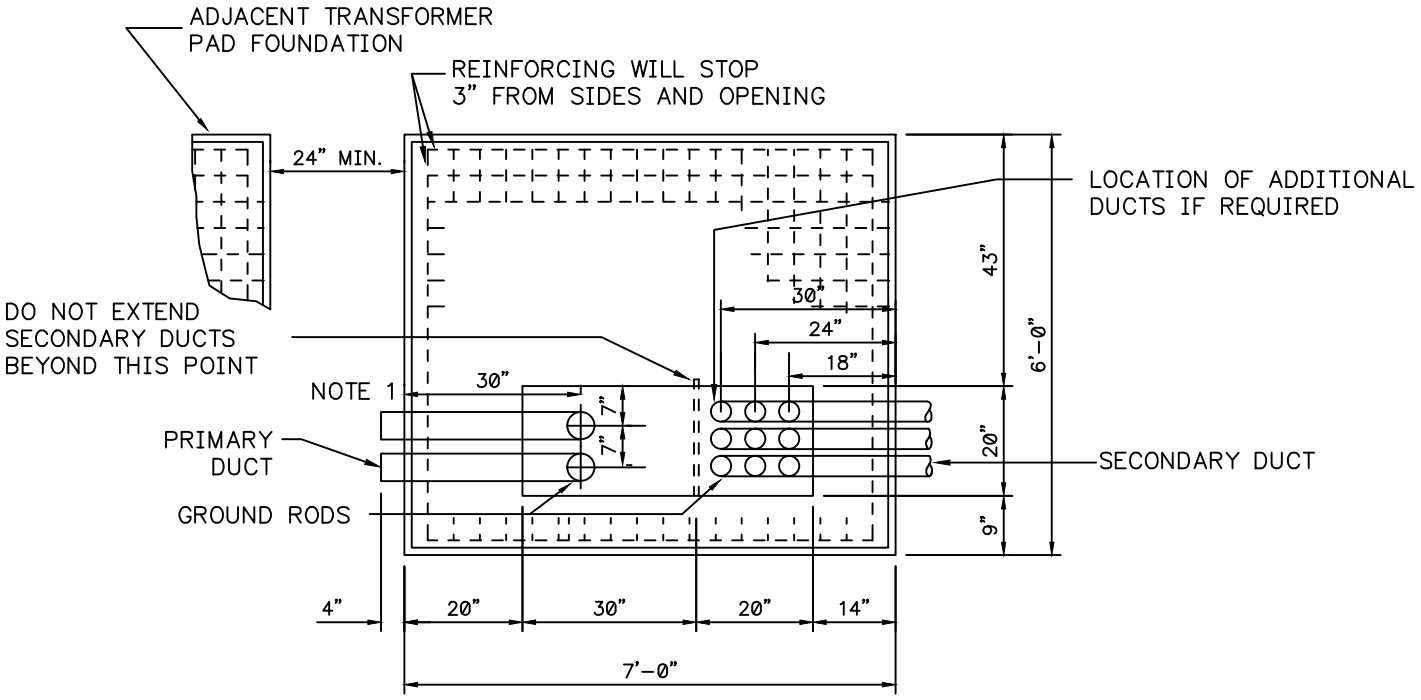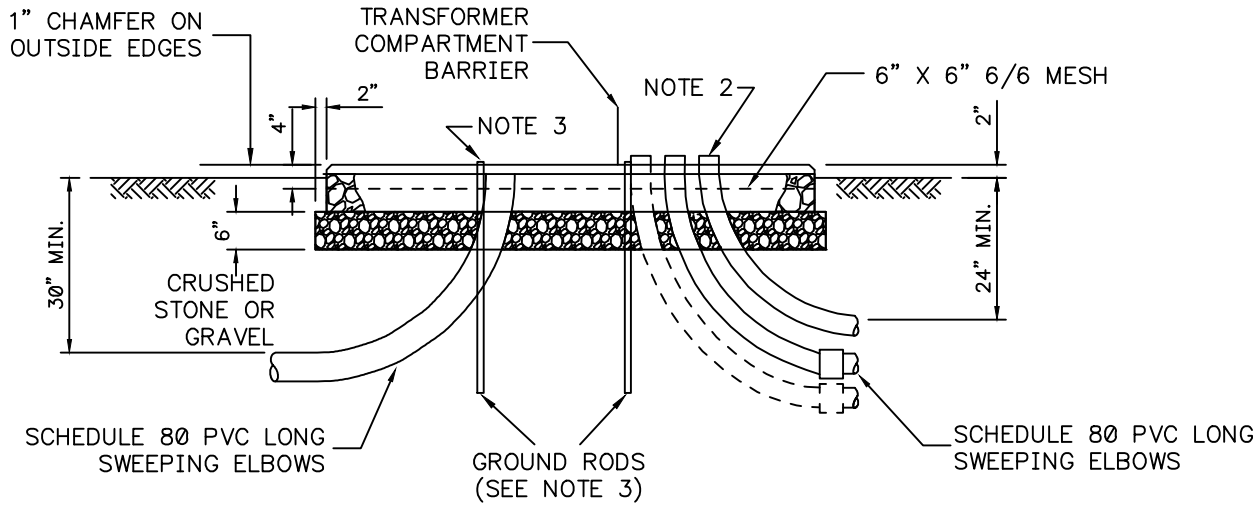
IMPORTANT: CONSULT ENERGY SERVICES FOR DETAILS BEFORE INSTALLATION.